Proposed junction improvements at Oval

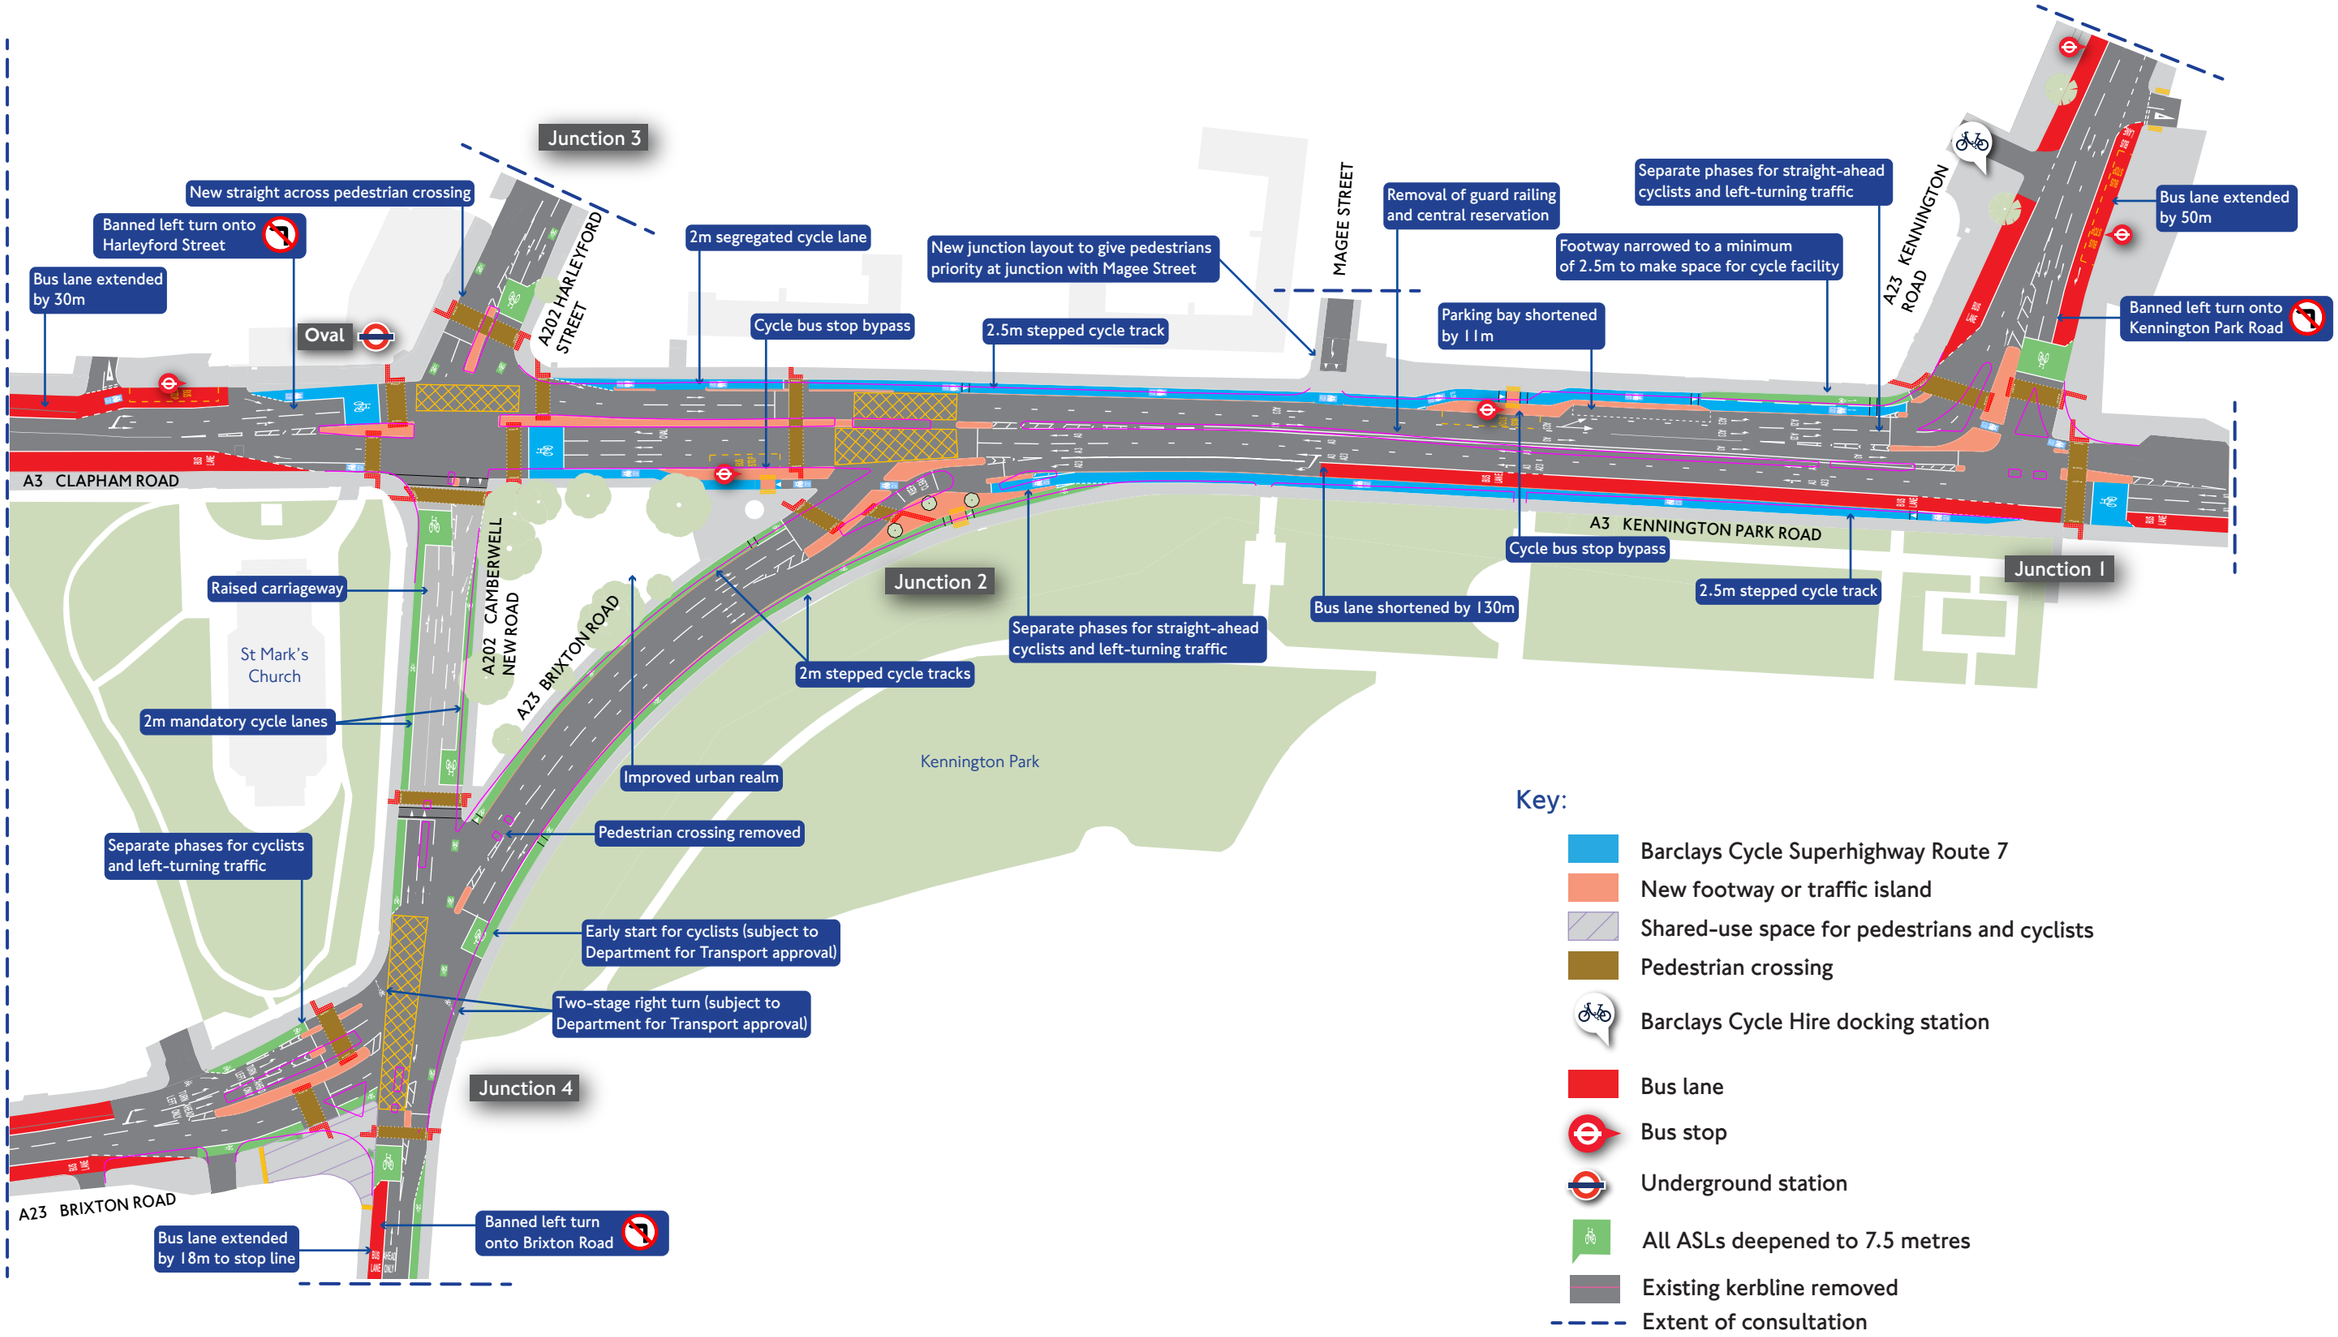

Key:

- Barclays Cycle Superhighway Route 7
- New footway or traffic island
- Shared-use space for pedestrians and cyclists
- Pedestrian crossing
- Barclays Cycle Hire docking station
- Bus lane
- Bus stop
- Underground station
- All ASLs deepened to 7.5 metres
- Existing kerbline removed
- Extent of consultation

TRANSPORT FOR LONDON
EVERY JOURNEY MATTERS